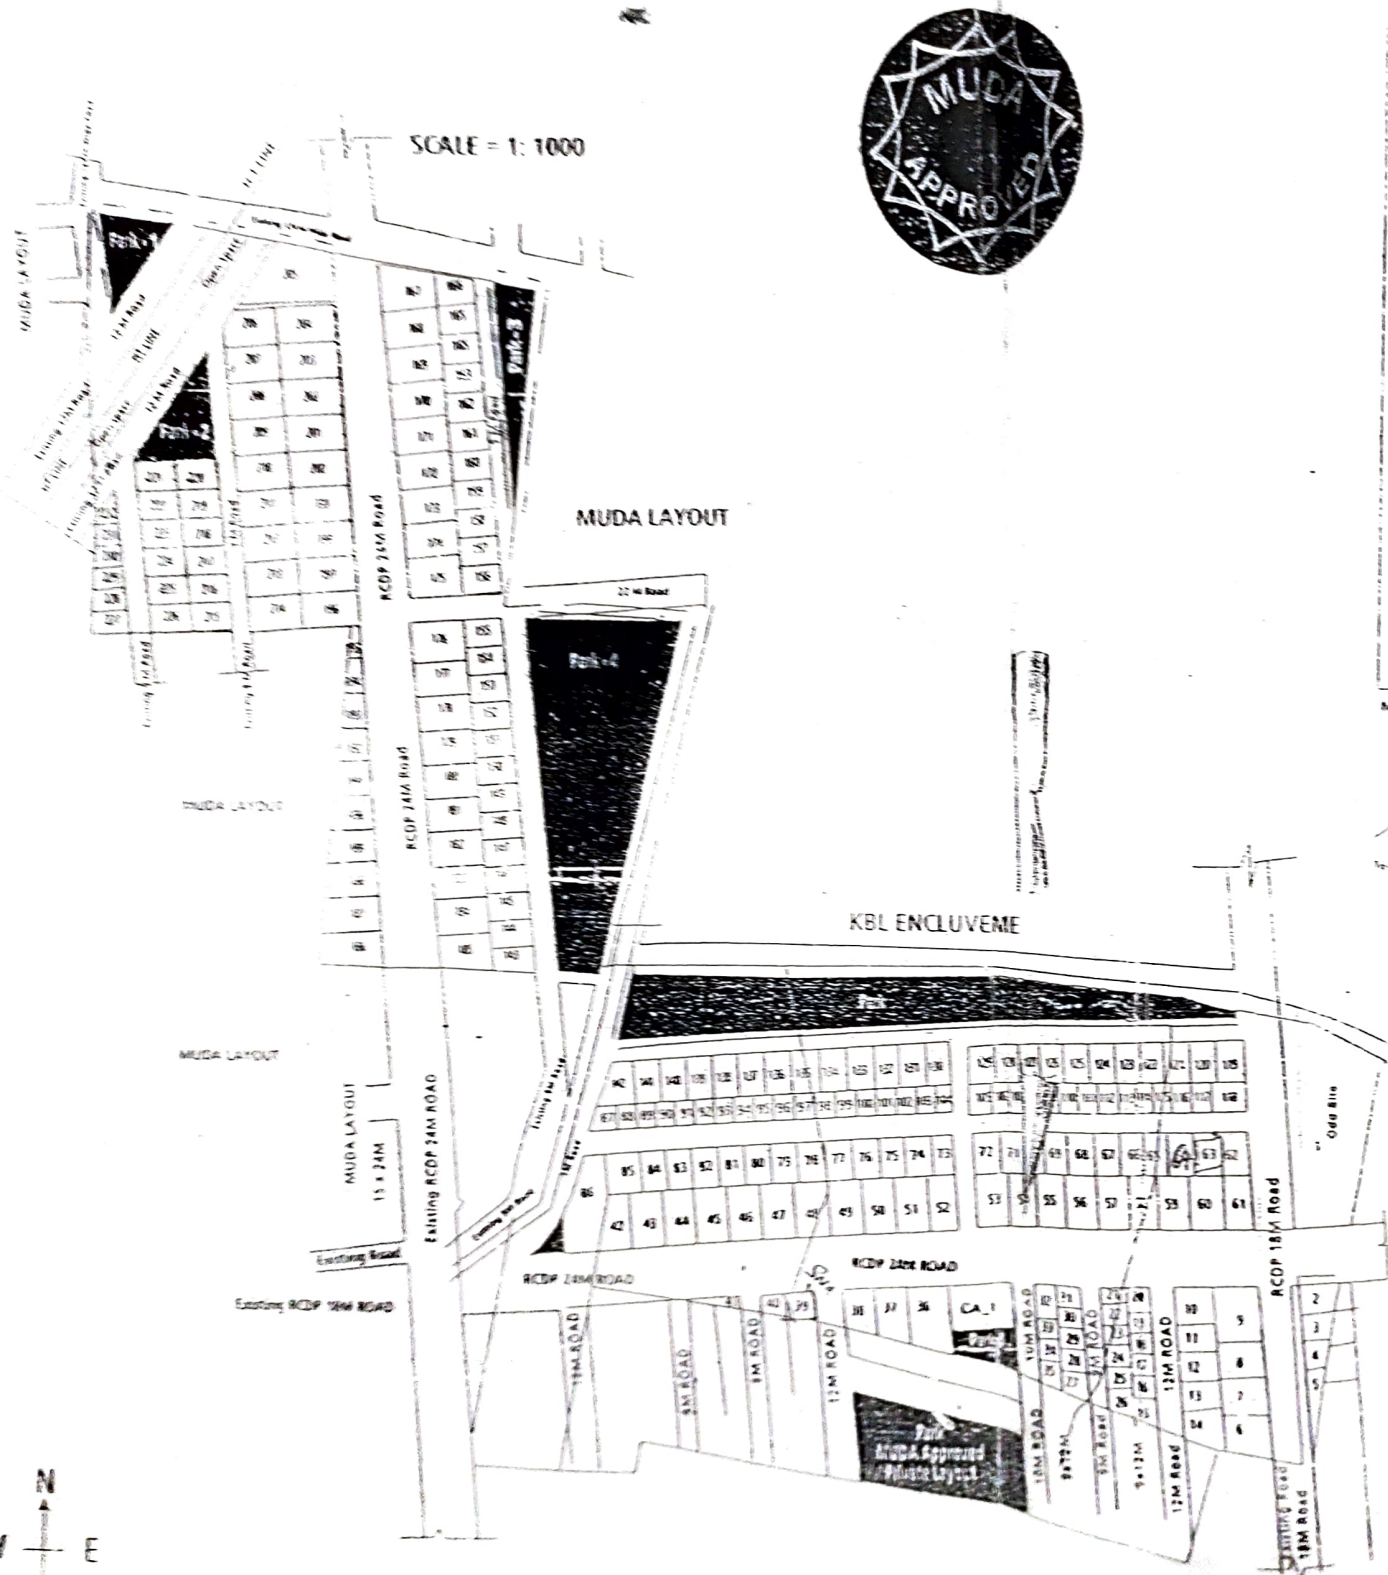

MUDA APPROVED

MYSORE URBAN DEVELOPMENT AUTHORITY, MYSORE

Proposed residential layout

in sy. nos. 12, 13/1, 13/2, 13/3 C, 10/2A & [illegible]

of Basavanahalli, Kasba Hobli, Mysore Taluk

[illegible]

Town Planner Member

Commissioner [illegible]

Landuse analysis

Sl. No.	Landuse	Area in Sq. Mts.	% Equivalent
1	Residential	[illegible]	[illegible]
2	Commercial	[illegible]	[illegible]
3	CA	[illegible]	[illegible]
4	Park	[illegible]	[illegible]
5	Roads	[illegible]	[illegible]
	TOTAL	[illegible]	[illegible]

Site analysis

Sl. No.	Dimension	No's
1	[illegible]	[illegible]
2	[illegible]	[illegible]
3	[illegible]	[illegible]
4	[illegible]	[illegible]
5	[illegible]	[illegible]
	TOTAL	[illegible]